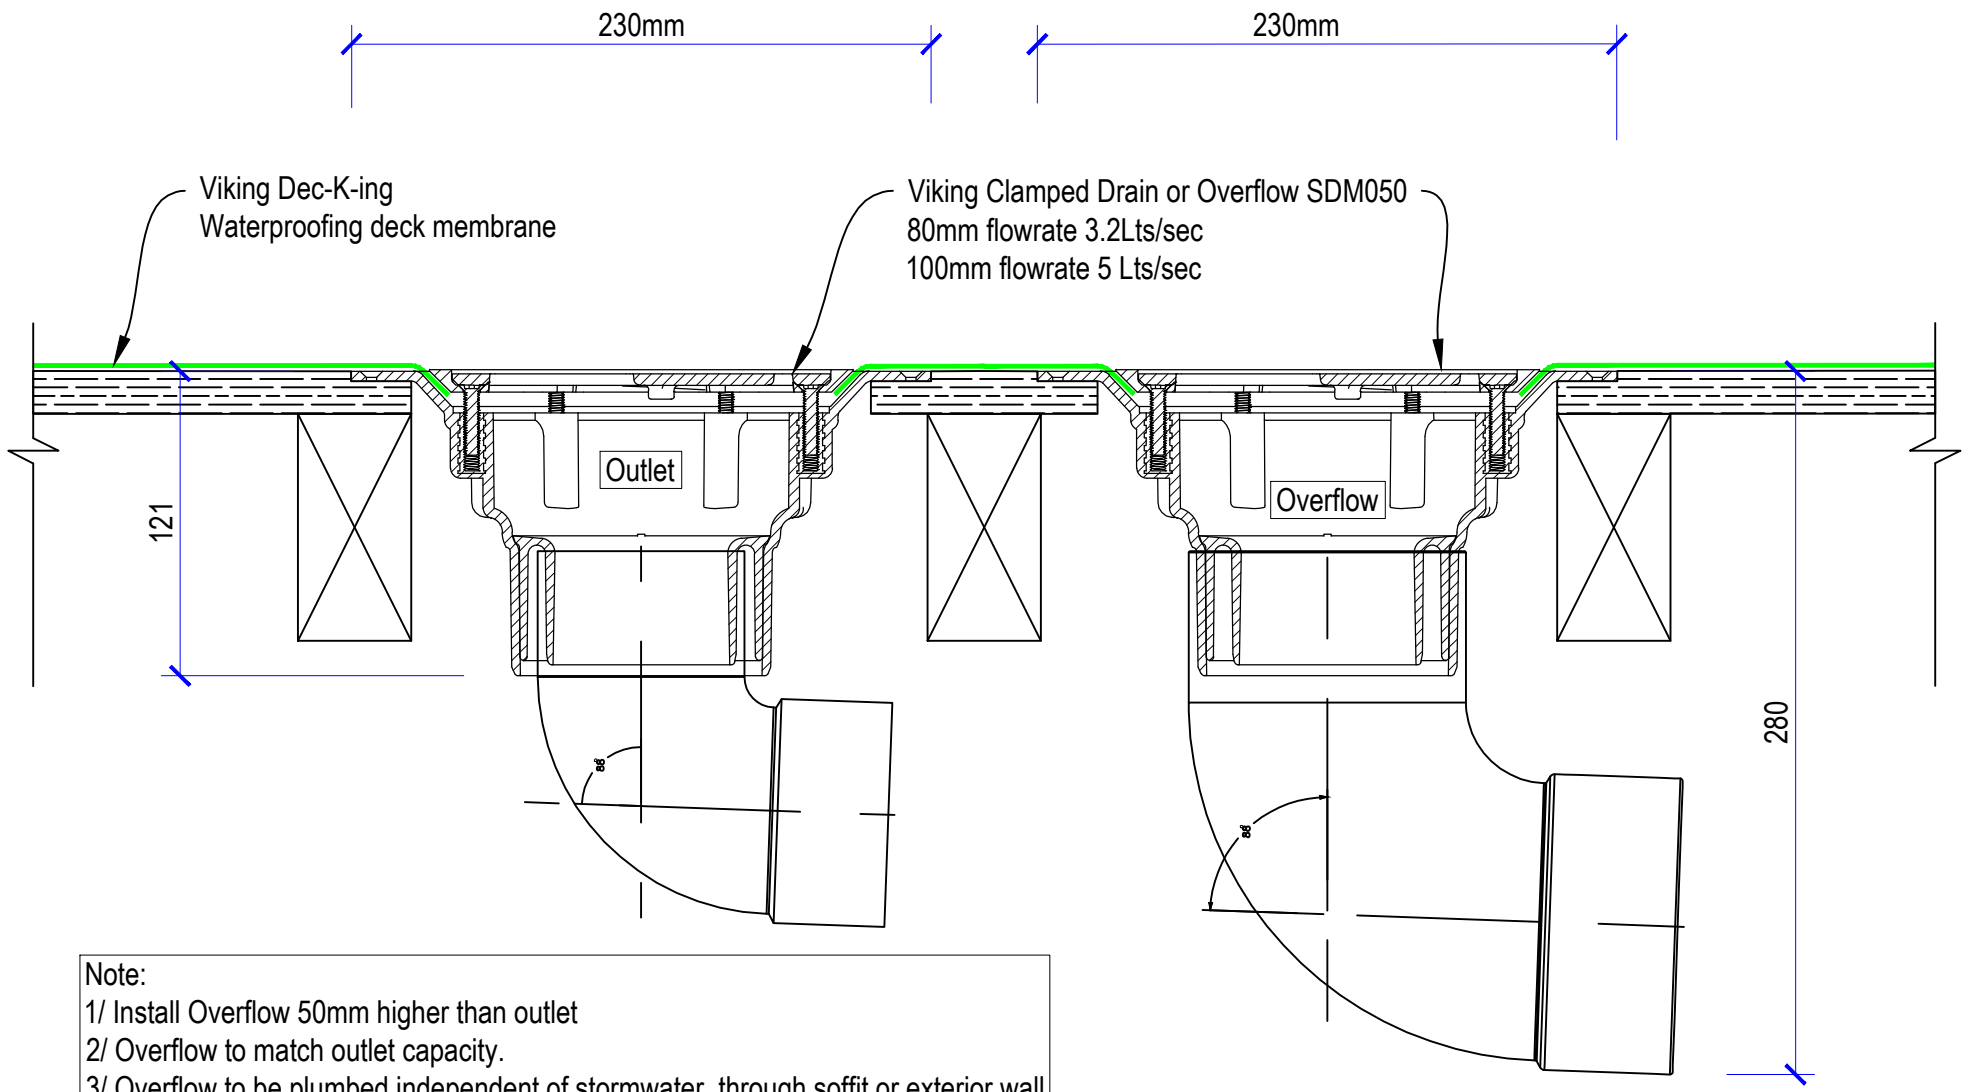

Note:
1/ Install Overflow 50mm higher than outlet
2/ Overflow to match outlet capacity.
3/ Overflow to be plumbed independent of stormwater, through soffit or exterior wall

Roofspec Viking
Taking care of detail

DRAWING TITLE

DK11 Dec-K-ing
Outlet or Overflow

NOTES:

1/ Substrate Indicative Only
2/ No fillets required at upstands for Dec-K-ing

DRAWING STATUS
INFORMATION ONLY

Not to Scale	DATE 29/4/2015	Detail Ref: DK11 A
DRAWN	Viking	
SERIES	1.10	

Viking Roofspec, Otara, P.O.Box 14-541, Auckland 1741, New Zealand, **Telephone** 0800 729 799, **Facsimile** 0800 729 788, **Website** www.vikingroofspec.co.nz