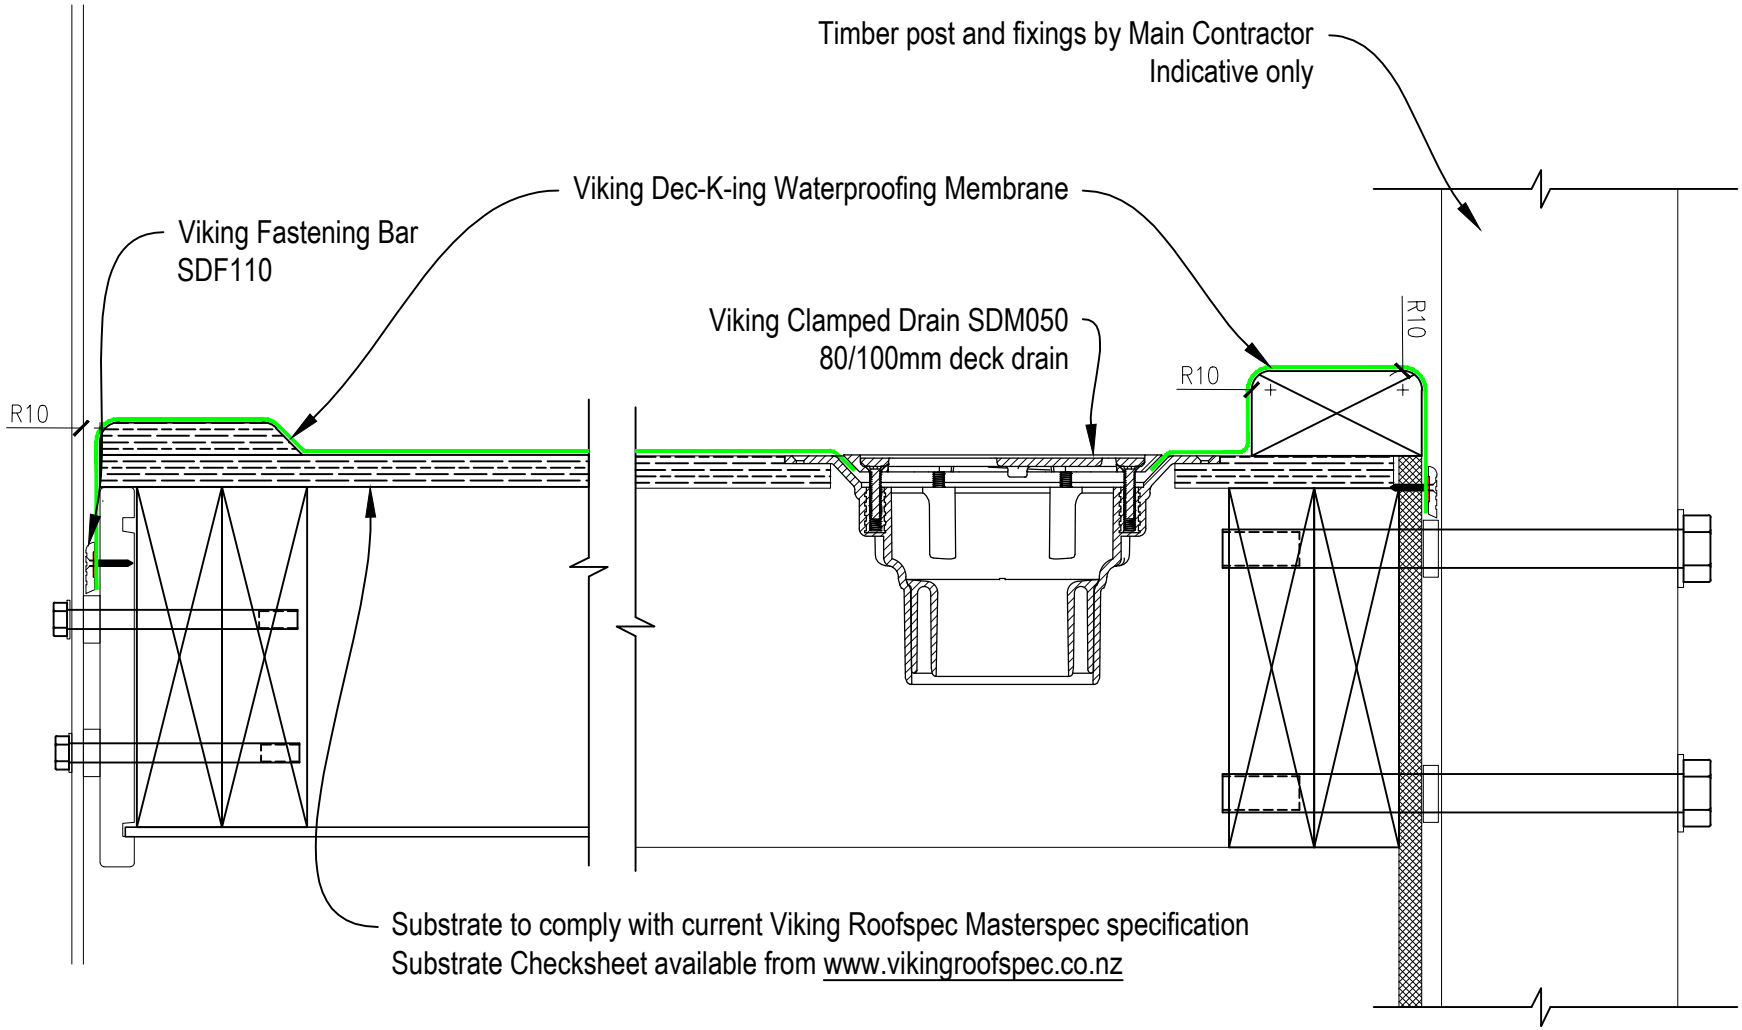

Viking Roofspec
Taking care of detail

DRAWING TITLE	NOTES:	DRAWING STATUS
DK03 Dec-K-ing Barge / Balustrade edge	1/ Substrate Indicative Only 2/ No fillets required at upstands for Dec-K-ing	INFORMATION ONLY

Not to Scale	DATE 29/4/2015	Detail Ref:
DRAWN	Viking	DK03 A
SERIES	1.10	

Viking Roofspec, Otara, P.O.Box 14-541, Auckland 1741, New Zealand, **Telephone** 0800 729 799, **Facsimile** 0800 729 788, **Website** www.vikingroofspec.co.nz