NOTE:
Substrate to comply with current Viking Roofspec Masterspec specification
Substrate Checksheet available from
www.vikingroofspec.co.nz

NOTE:
Inter-Balcony drains are available in the following outlet diameter sizes:
65mm / 80mm / 100mm / 150mm

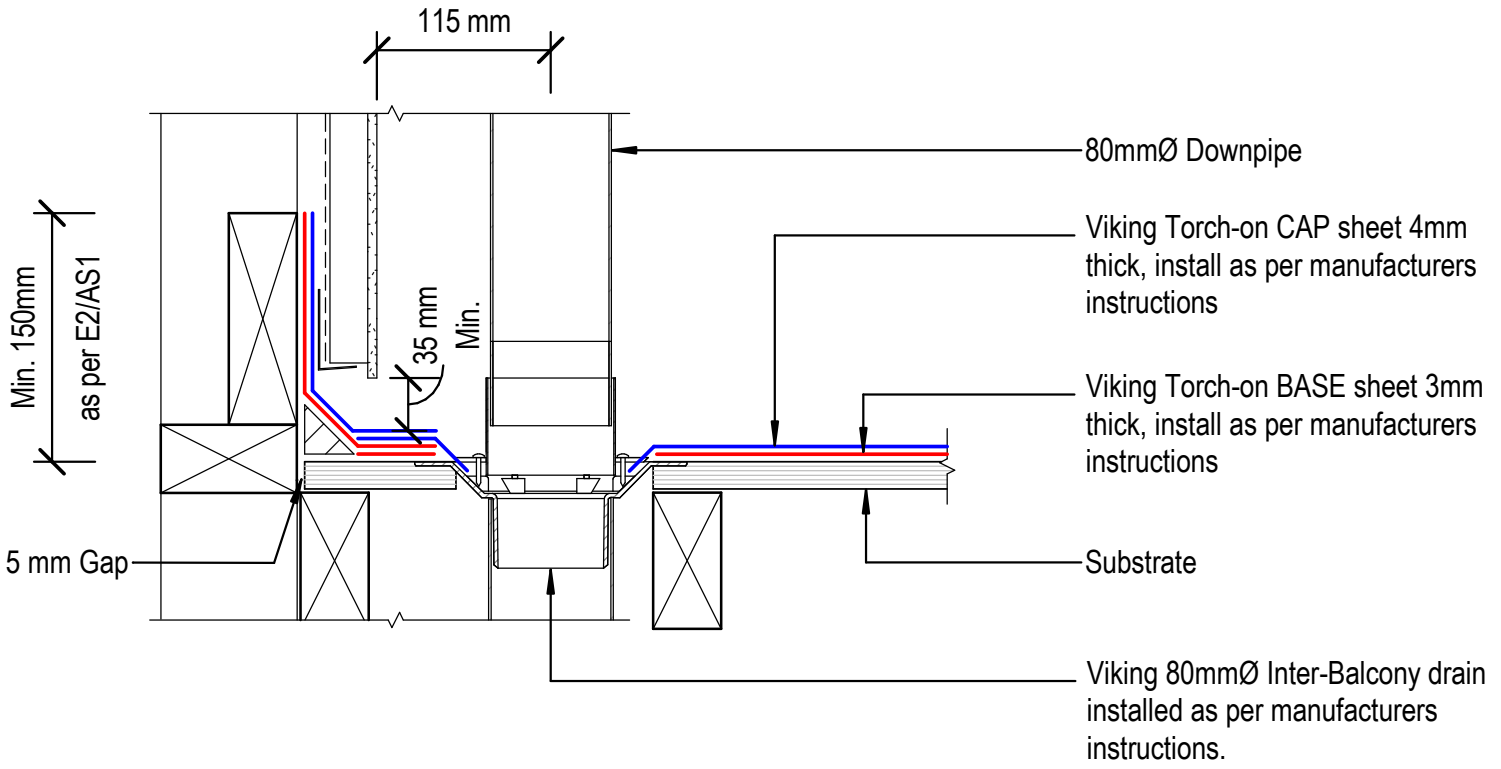

Roofspec Viking
Taking care of detail

DRAWING TITLE

Viking Torch-On
Penetration_Balcony Drain 80mm

NOTES:

- Viking Waterproof Membrane as notated can be Viking Gemini, Lybra or Phoenix Super.
- All fixings, cladding and structure are indicative only unless notated.

CodeMark
Cert # GM-CMNZ30092
Cert # BV-CMNZ70171
Viking Torch-On systems are CodeMarked

DRAWING
INFORMATION ONLY

Scale:	Date:	Drawn:	Viking
Not to Scale	23/11/2020		

Detail Ref: VIK_TOR_002_PENEBALC

Viking Roofspec, Otara, P.O.Box 14-541, Auckland 1741, New Zealand, **Telephone** 0800 729 799, **Facsimile** 0800 729 788, **Website** www.vikingroofspec.co.nz