NOTE:
Substrate to comply with current Viking Roofspec Masterspec specification
Substrate Checksheet available from
www.vikingroofspec.co.nz

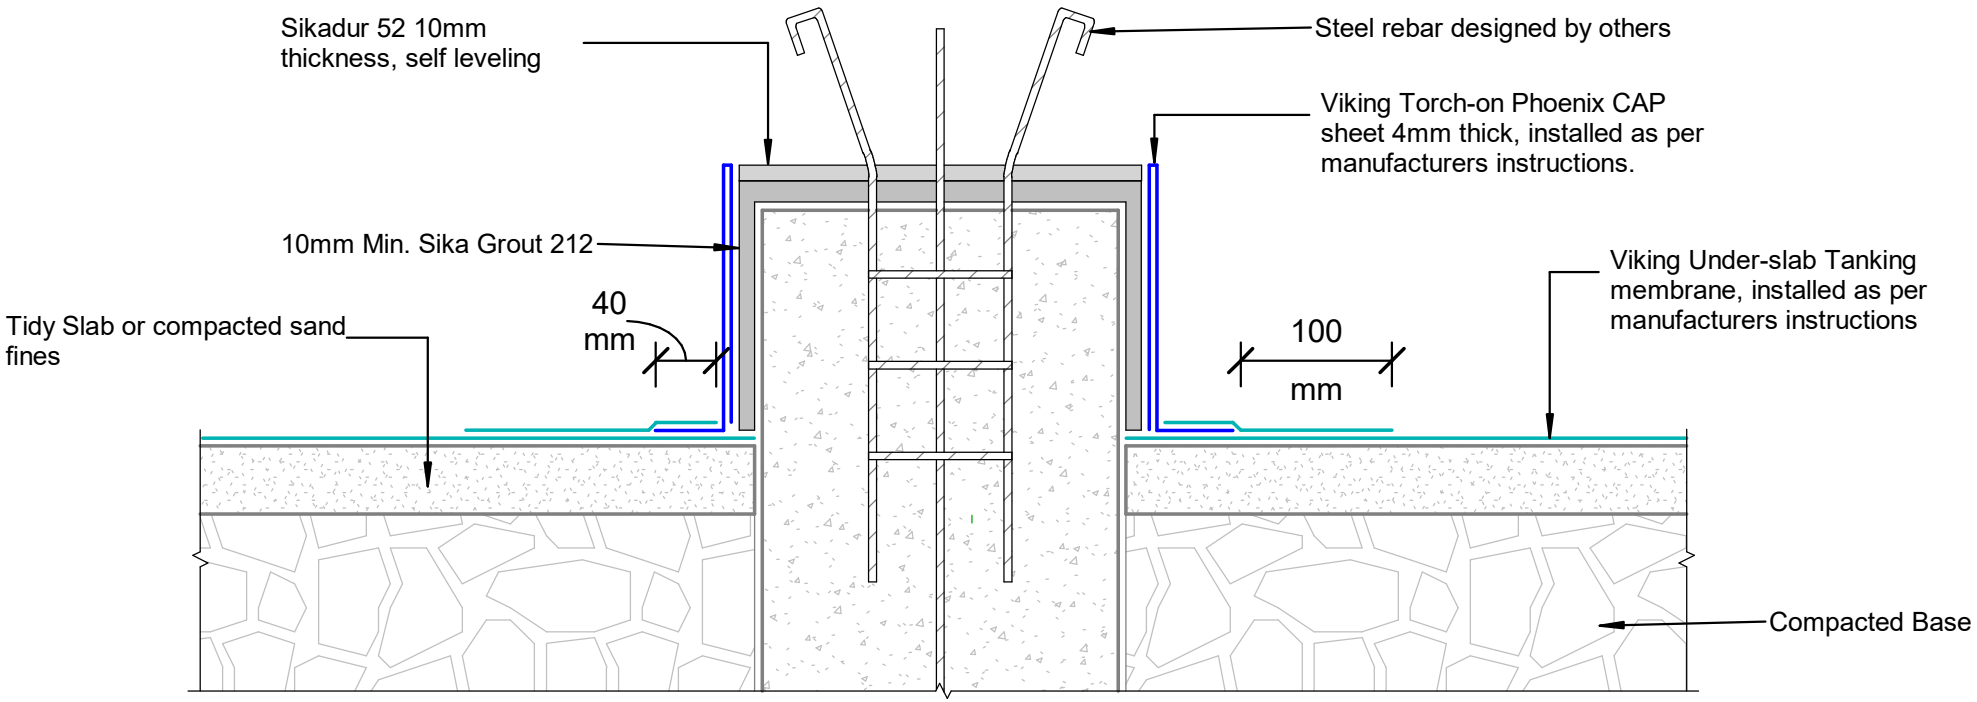

DRAWING TITLE	NOTES:	INFORMATION	DRAWING
Viking Tanking - Peel & Stick Penetration_Ground Pile Head	* All fixings, cladding and structure are indicative only unless notated * Drawings to be read with Viking Specifications	Viking Tanking systems are BRANZ Appraised - 826	INFORMATION ONLY

Scale:	Date:	Drawn:	Viking
Not to Scale	01/03/2022		

Detail Ref: **VIK_BGT_PS_20**

Viking Roofspec, Otara, P.O.Box 14-541, Auckland 1741, New Zealand, **Telephone** 0800 729 799, **Facsimile** 0800 729 788, **Website** www.vikingroofspec.co.nz