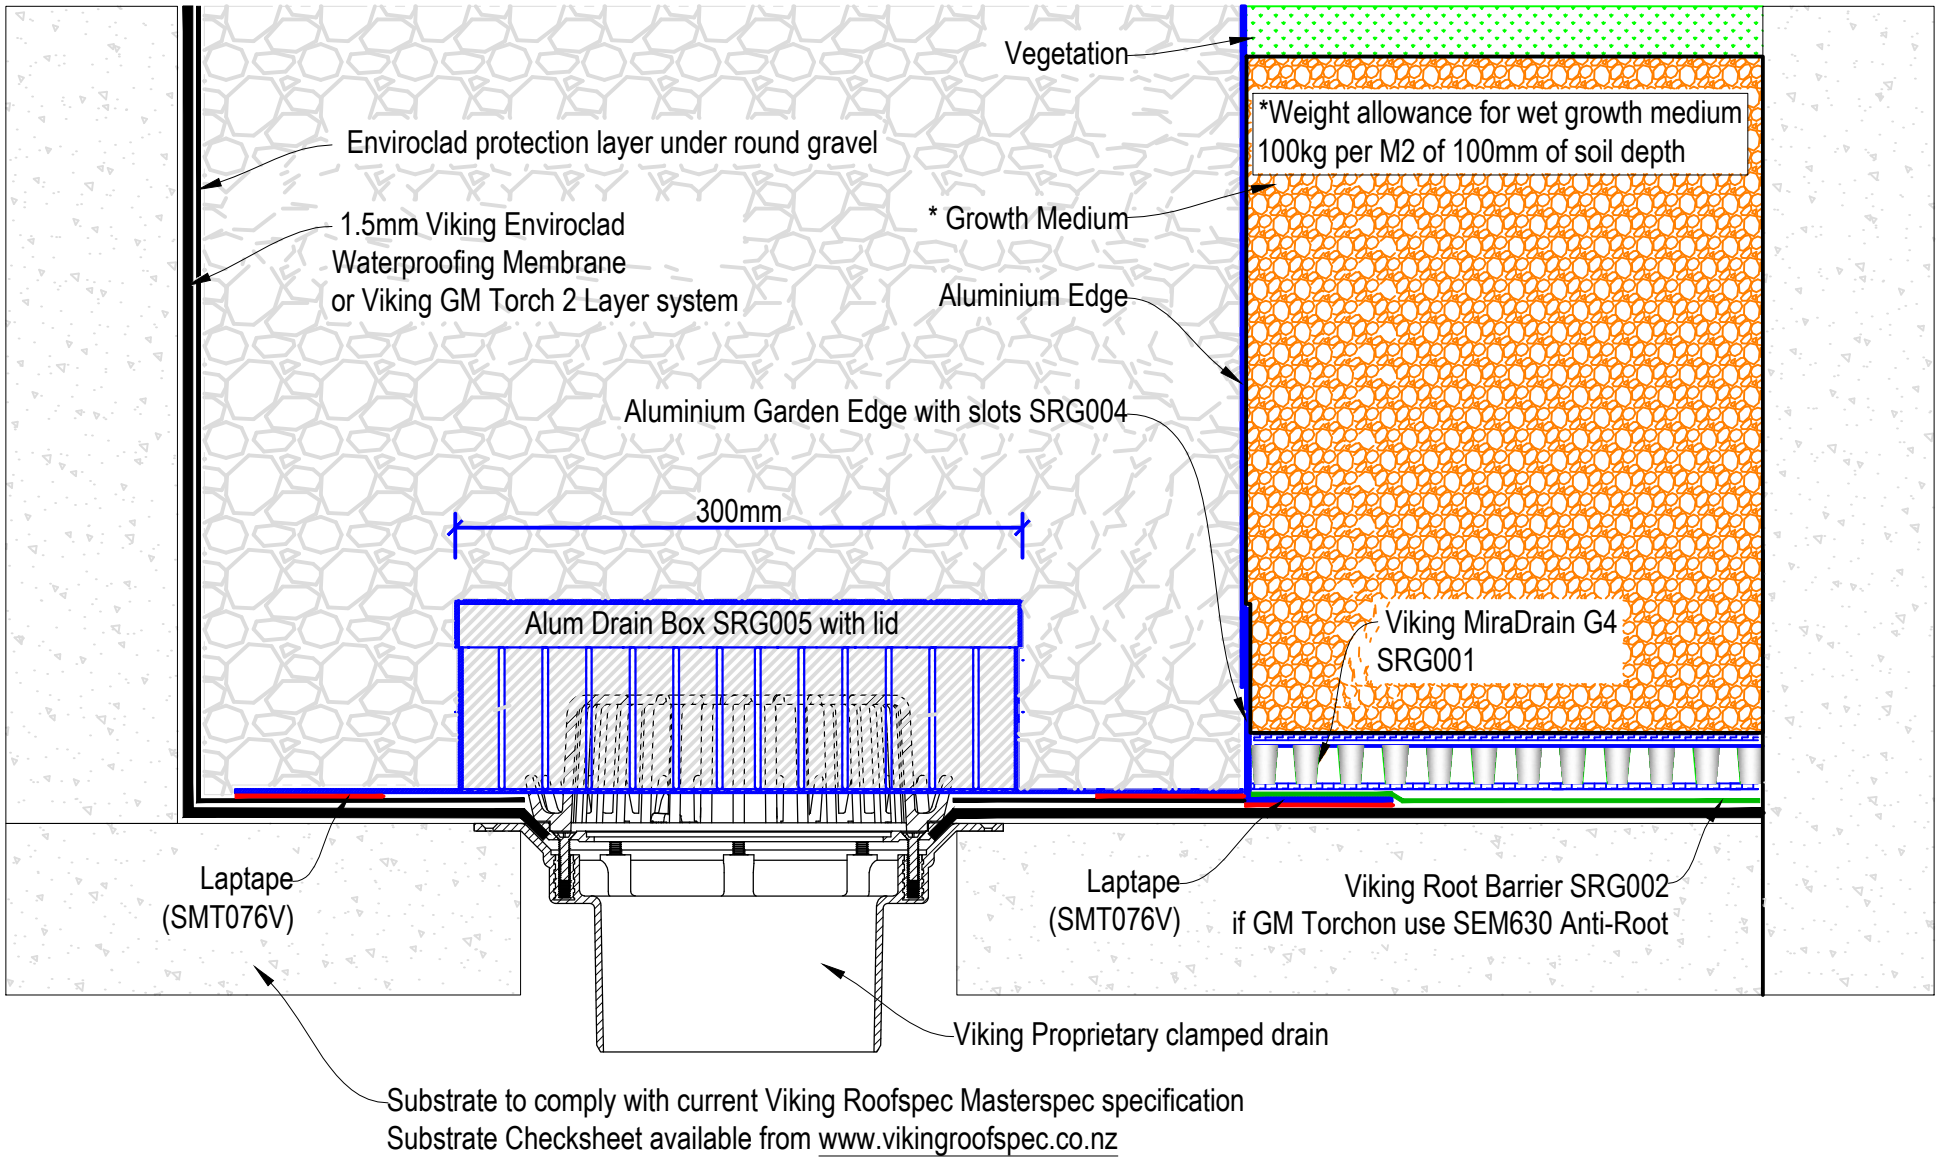

Viking Roofspec
Taking care of detail

DRAWING TITLE	NOTES:	DRAWING STATUS
Viking Roof Garden System Planter Box	Substrate Indicative Only	INFORMATION ONLY

Not to Scale	DATE 14/04/2018	Detail Ref:	ISSUE
DRAWN	Viking	RG05	A

Viking Roofspec, Otara, P.O.Box 14-541, Auckland 1741, New Zealand, **Telephone** 0800 729 799, **Facsimile** 0800 729 788, **Website** www.vikingroofspec.co.nz