NOTE:
Substrate to comply with current Viking Roofspec Masterspec specification
Substrate Checksheet available from www.vikingroofspec.co.nz

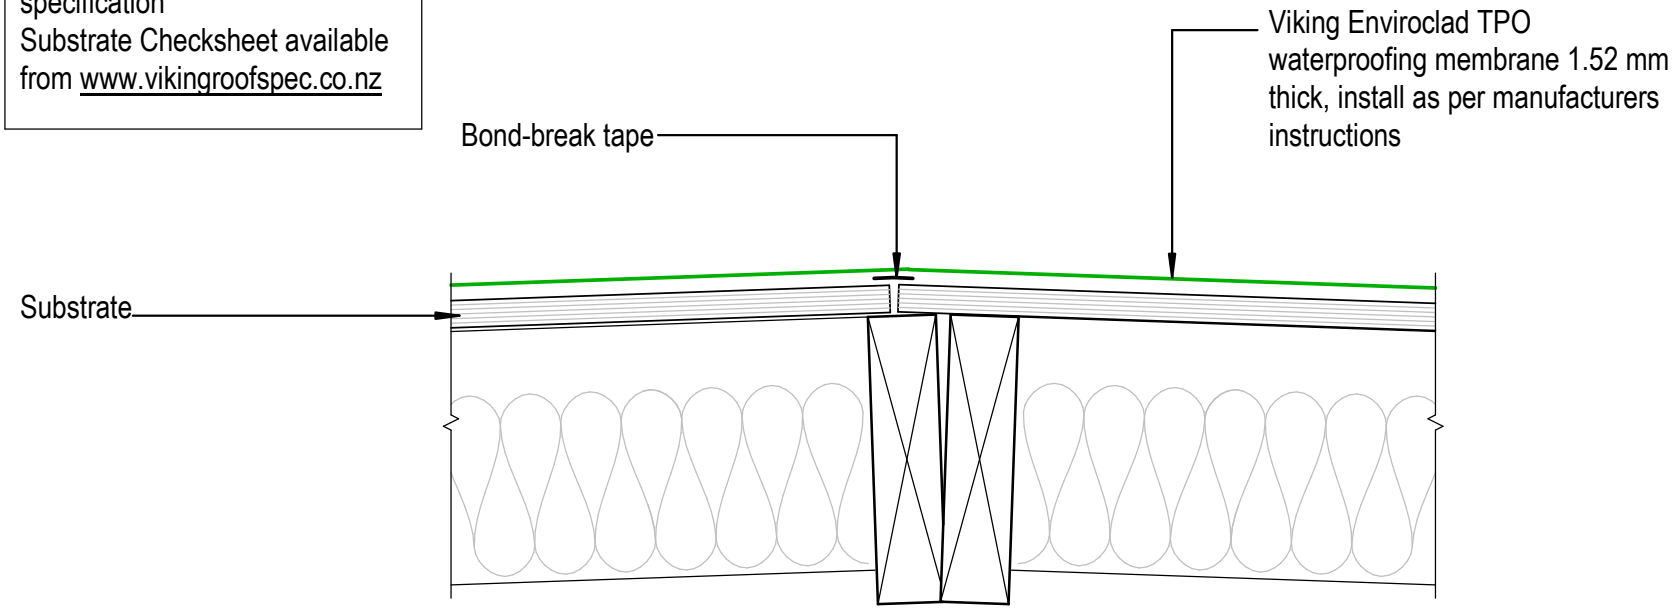

Viking Roofspec
Taking care of detail

DRAWING TITLE

Viking Enviroclad
Intersection_Ridge / Hip

NOTES:

* Angle fillets are not required at upstands for Enviroclad
* All fixings, cladding and structure are indicative only unless notated

CodeMark
Cert # GM-CMNZ30058
Cert # BV-CMNZ70176
Enviroclad systems are CodeMarked

DRAWING
INFORMATION ONLY

Scale:	Date:	Drawn:	Viking
Not to Scale	23/11/2020		

Detail Ref: **VIK_ENV_064_INTSRIDG**

Viking Roofspec, Otara, P.O.Box 14-541, Auckland 1741, New Zealand, **Telephone** 0800 729 799, **Facsimile** 0800 729 788, **Website** www.vikingroofspec.co.nz